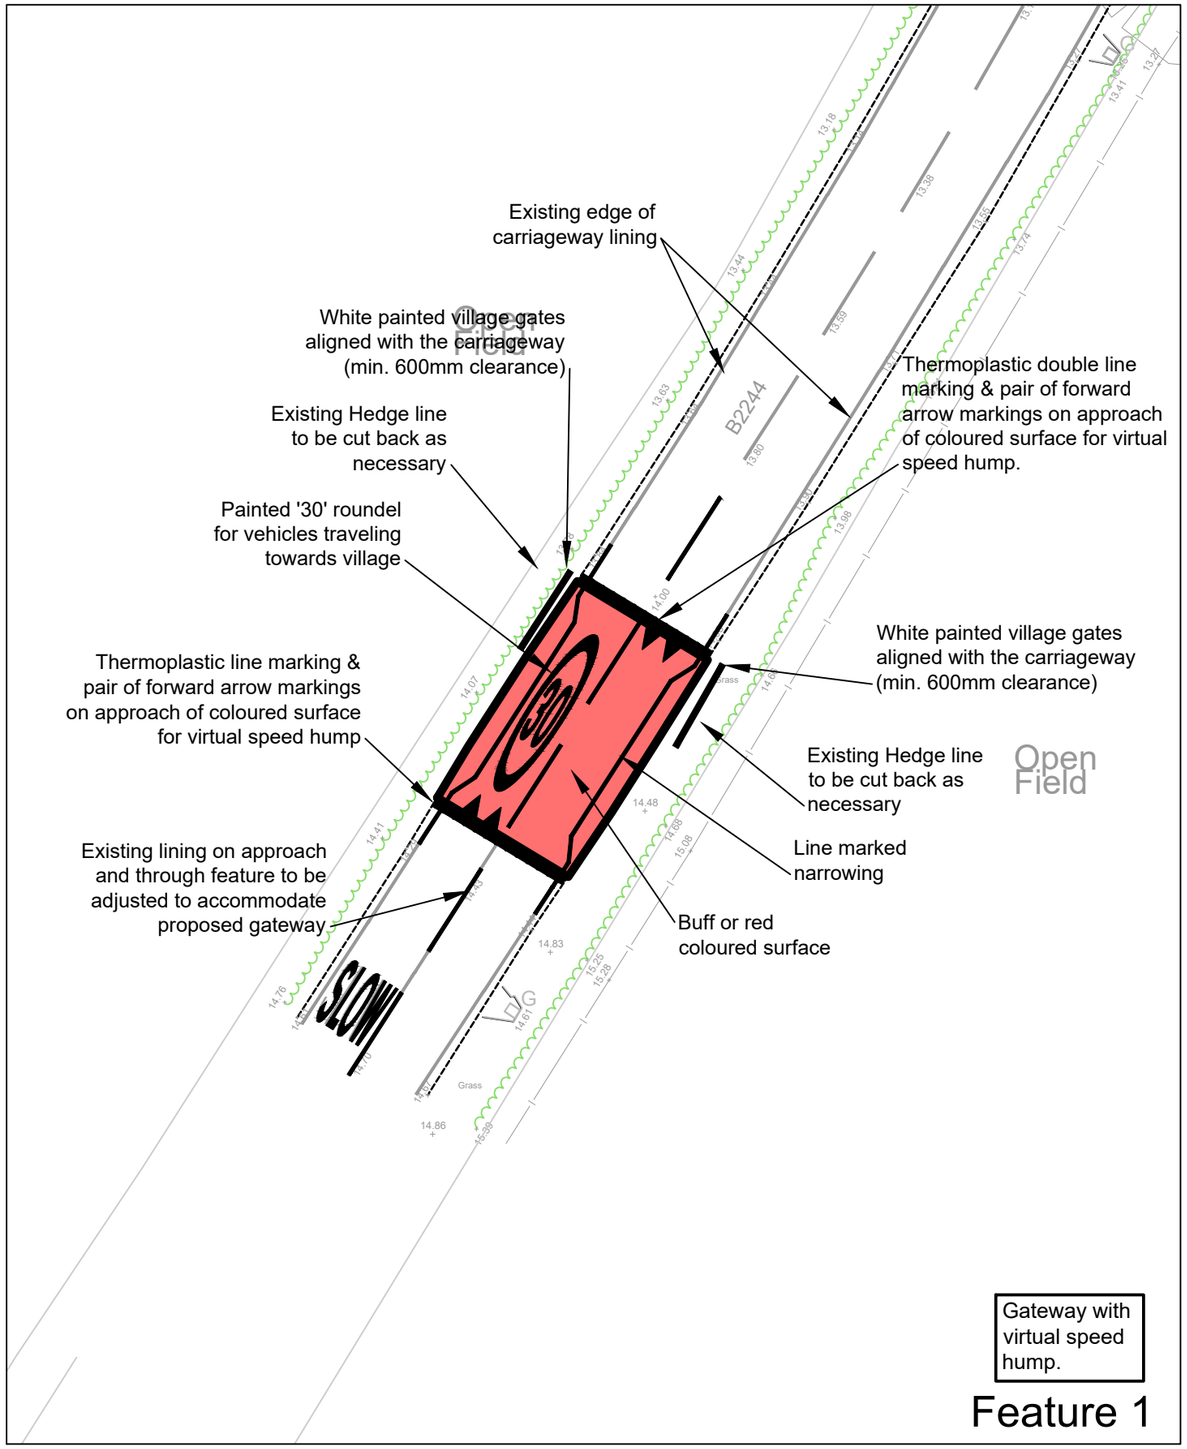

Feature 1

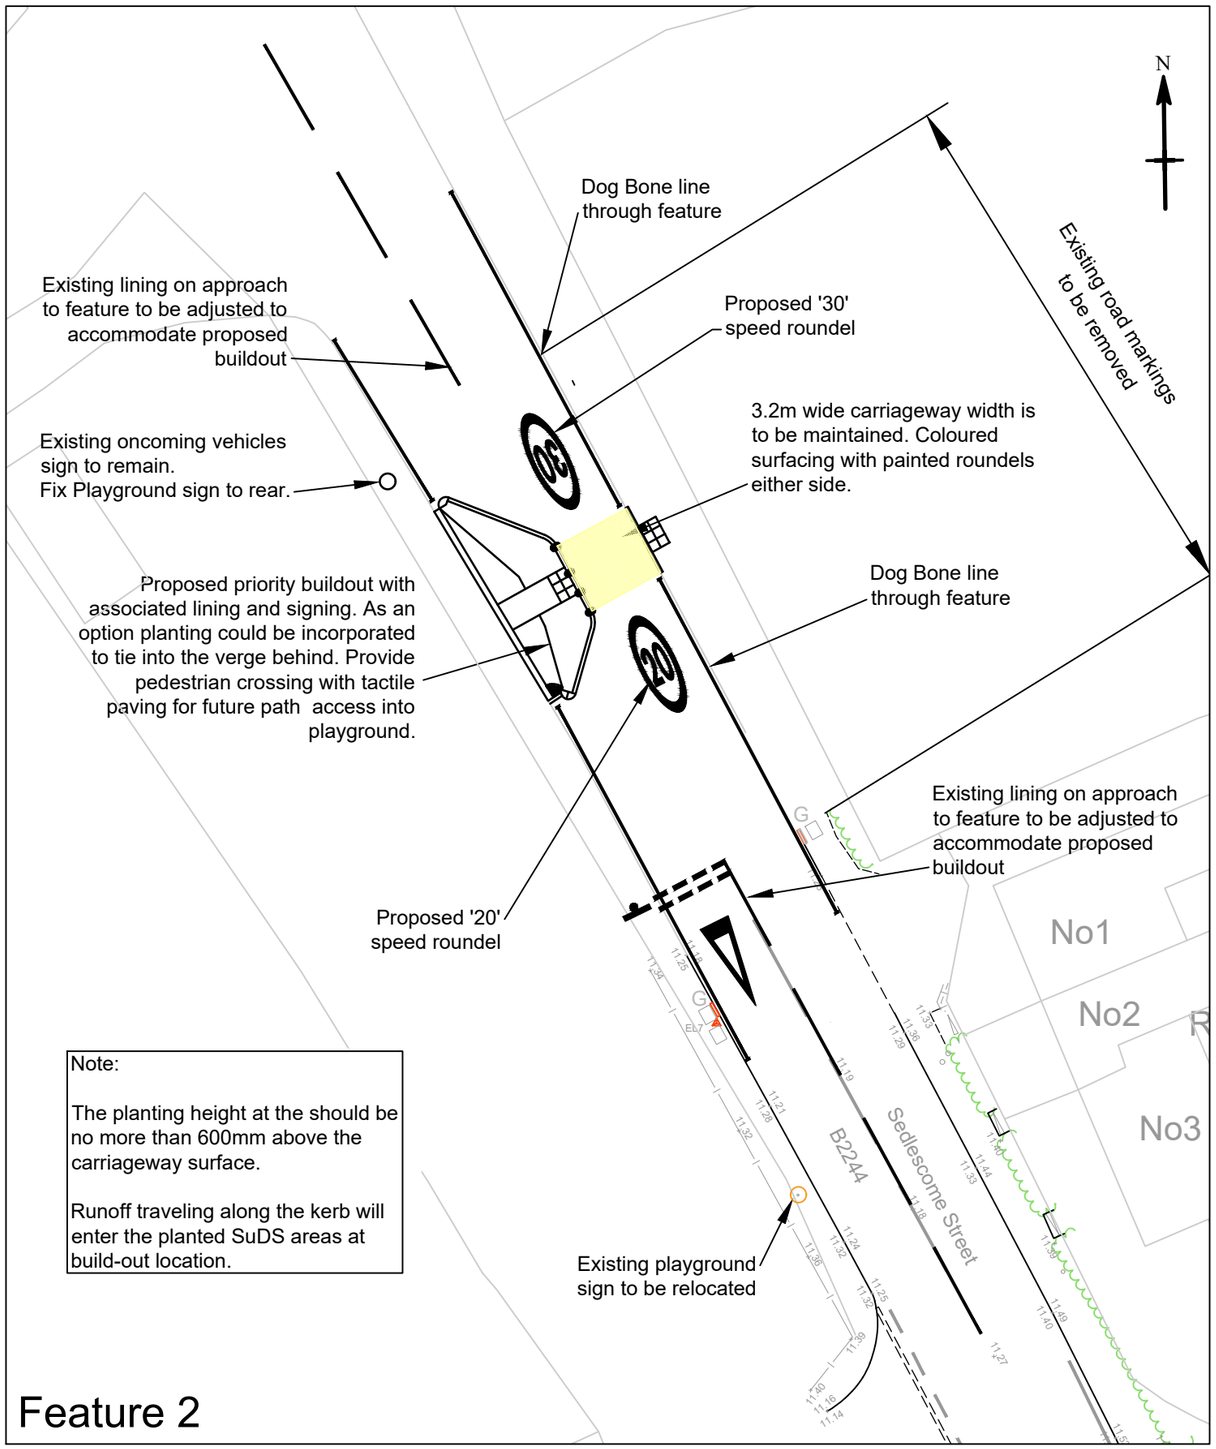

Note:

The planting height at the should be no more than 600mm above the carriageway surface.

Runoff traveling along the kerb will enter the planted SuDS areas at build-out location.

Feature 2

©

Evans & Langford
Engineering *your* Environment

- Structural & Civil Engineers
- Land & Building Surveyors
- Geo-Environmental Engineers
- Project Managers
- CDM Consultants
- Contract Administrators

Evans & Langford Consultants Ltd, RB House, The Square, Lenham ME17 2PG
www.evanslangford.co.uk Tel +44 (0) 1622 690120 mail@evanslangford.co.uk
Evans & Langford is part of the RB Group

Revisions		Checked	Date
A	Plans updated following site meeting with Council.	DPM	19/11/2024
B	Drainage highlighted, lining extended.	DPM	23/12/2024
C	Amended according to Road Safety Audit comments	DPM	12/03/2025
D	Amended according to Road Safety Audit 2 comments	DPM	07/10/2025

Sedlescombe Parish Council
Speed Reduction & Traffic Calming Scheme

Feature Details - Sheet 1 of 3

Scale	1:250 @ A3
Drawn	KM
Date	Mar 24
Checked	DPM
Date	Apr 24
Approved	
Date	
Drg No.	16078/15
Rev.	D